Plot Plan - Phase 3

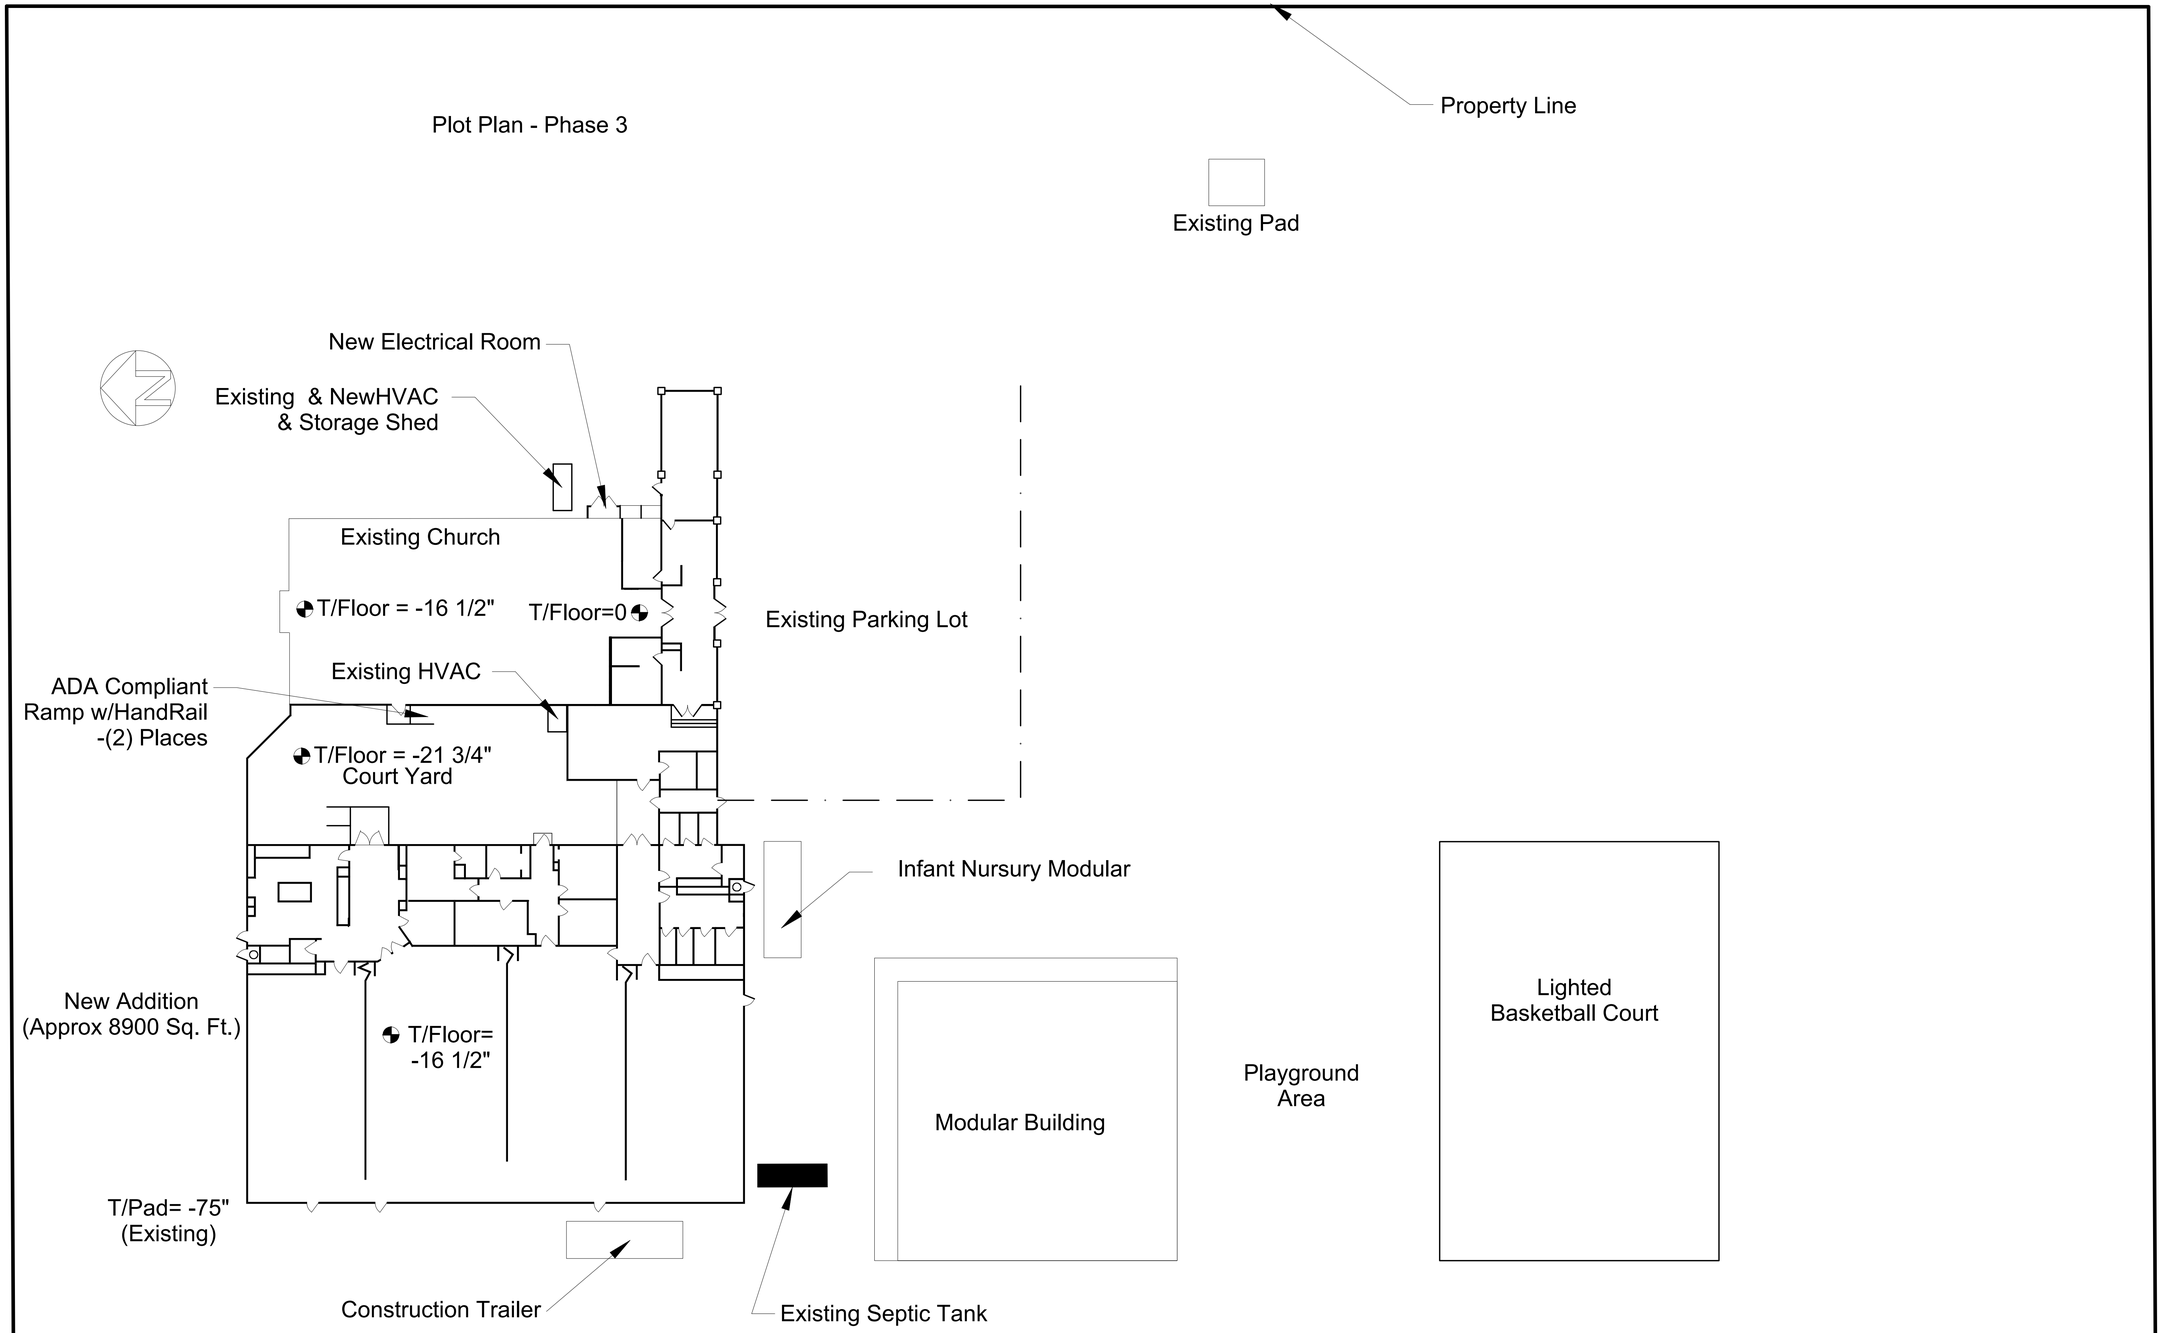

Revisions

Mark	Date

Yucca Valley, CA 92284

Plot Plan - Phase Three

Scale:

Date: 8/29/07

Sheet

L-23