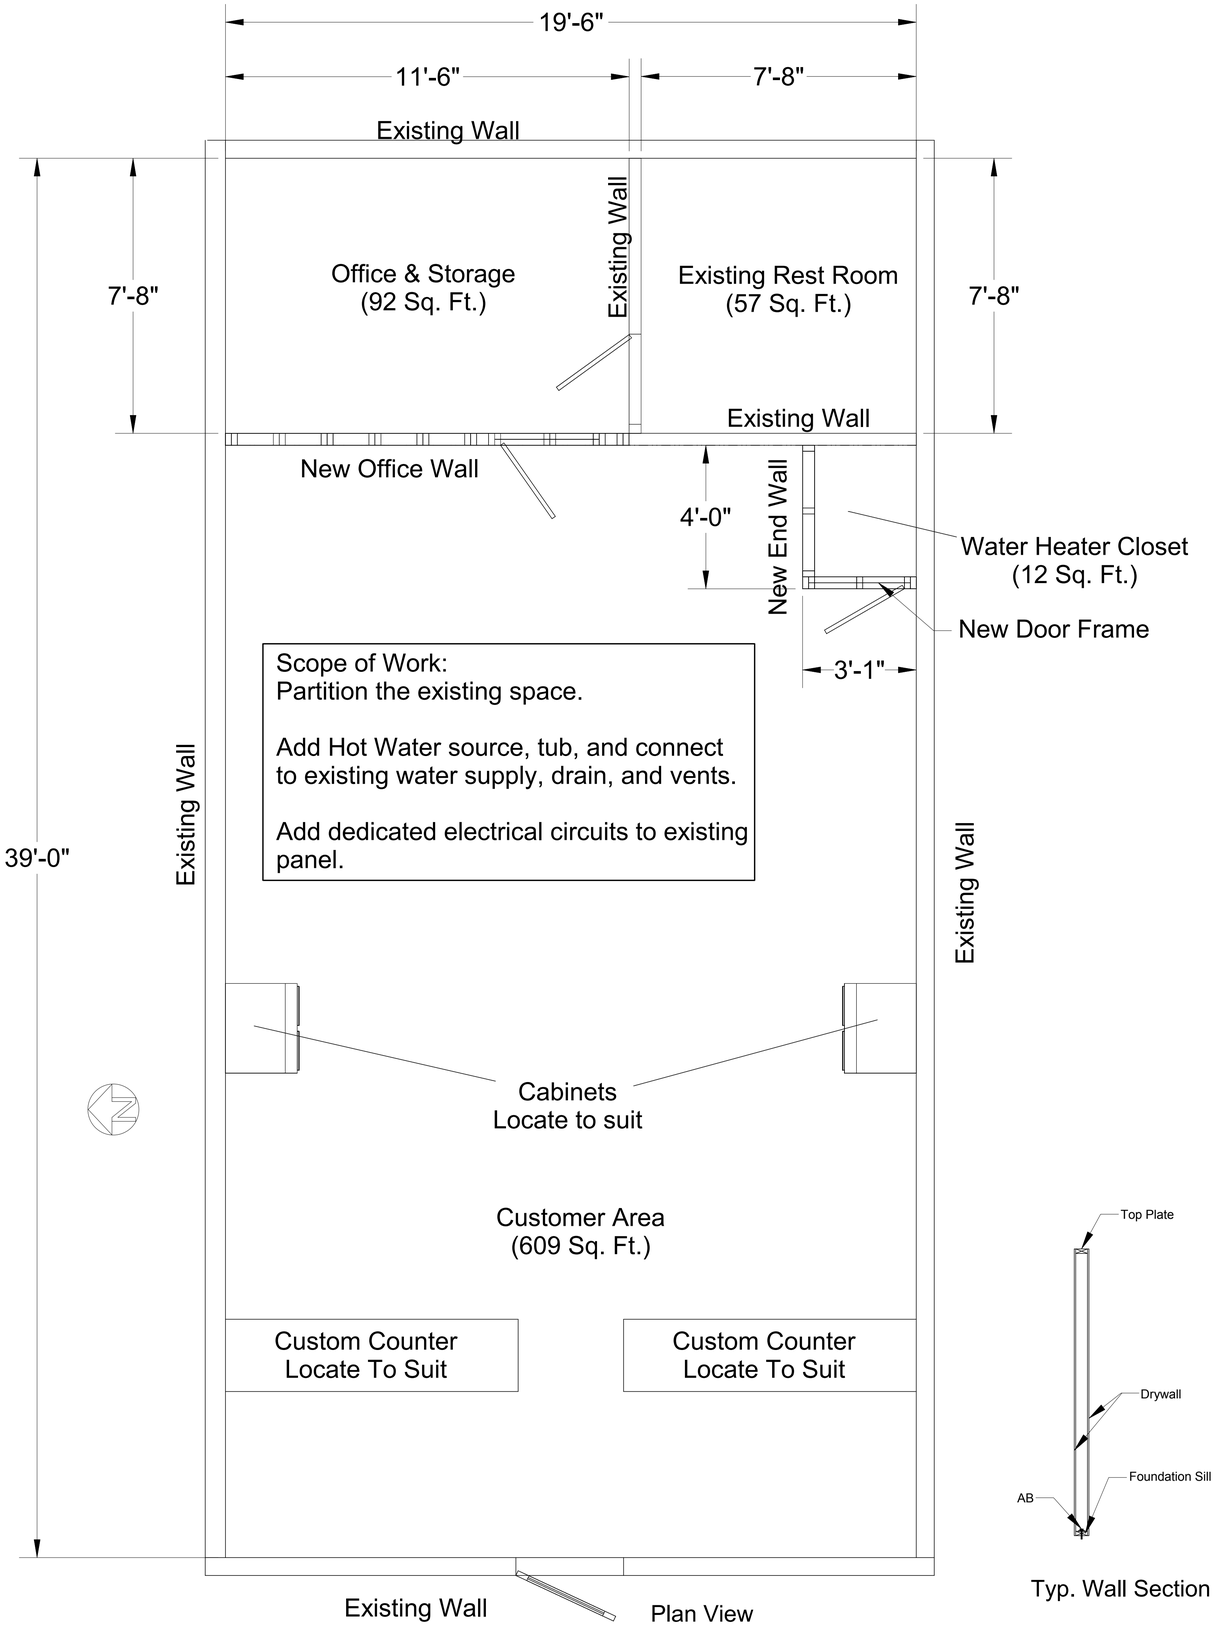

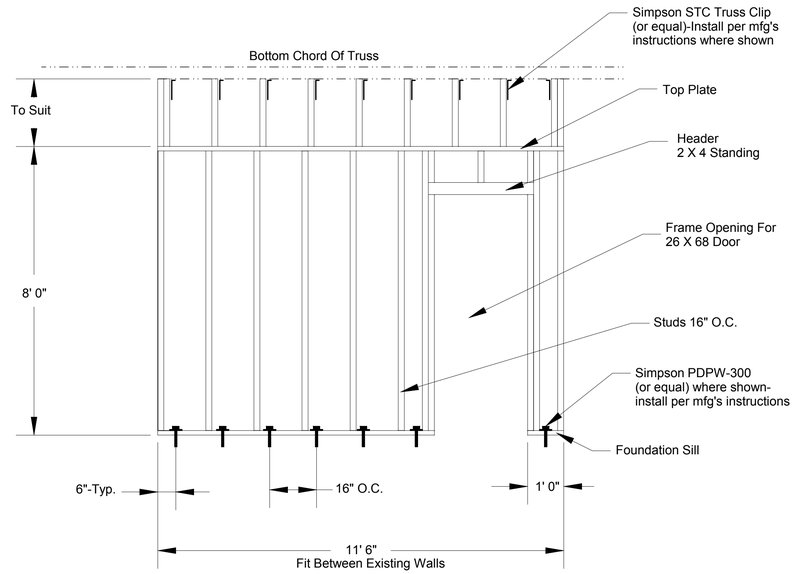

Office Wall

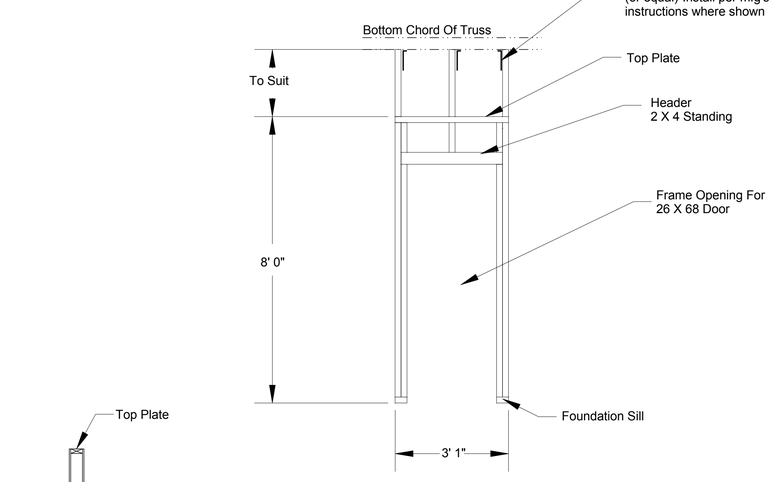

Door Frame

Typ. Wall Section

End Wall

Notes:
1. All Framing Material Size is 2' X 4"
   See Cover Sheet-Gen. Note #3
2. See Cover Sheet-Construction Note "C".

General Rev.

Rev.	Date/By
A	

Floor Plan & Sections

DWN. BY

SCALE: 1/2" = 1' 0"

SHEET: 2